


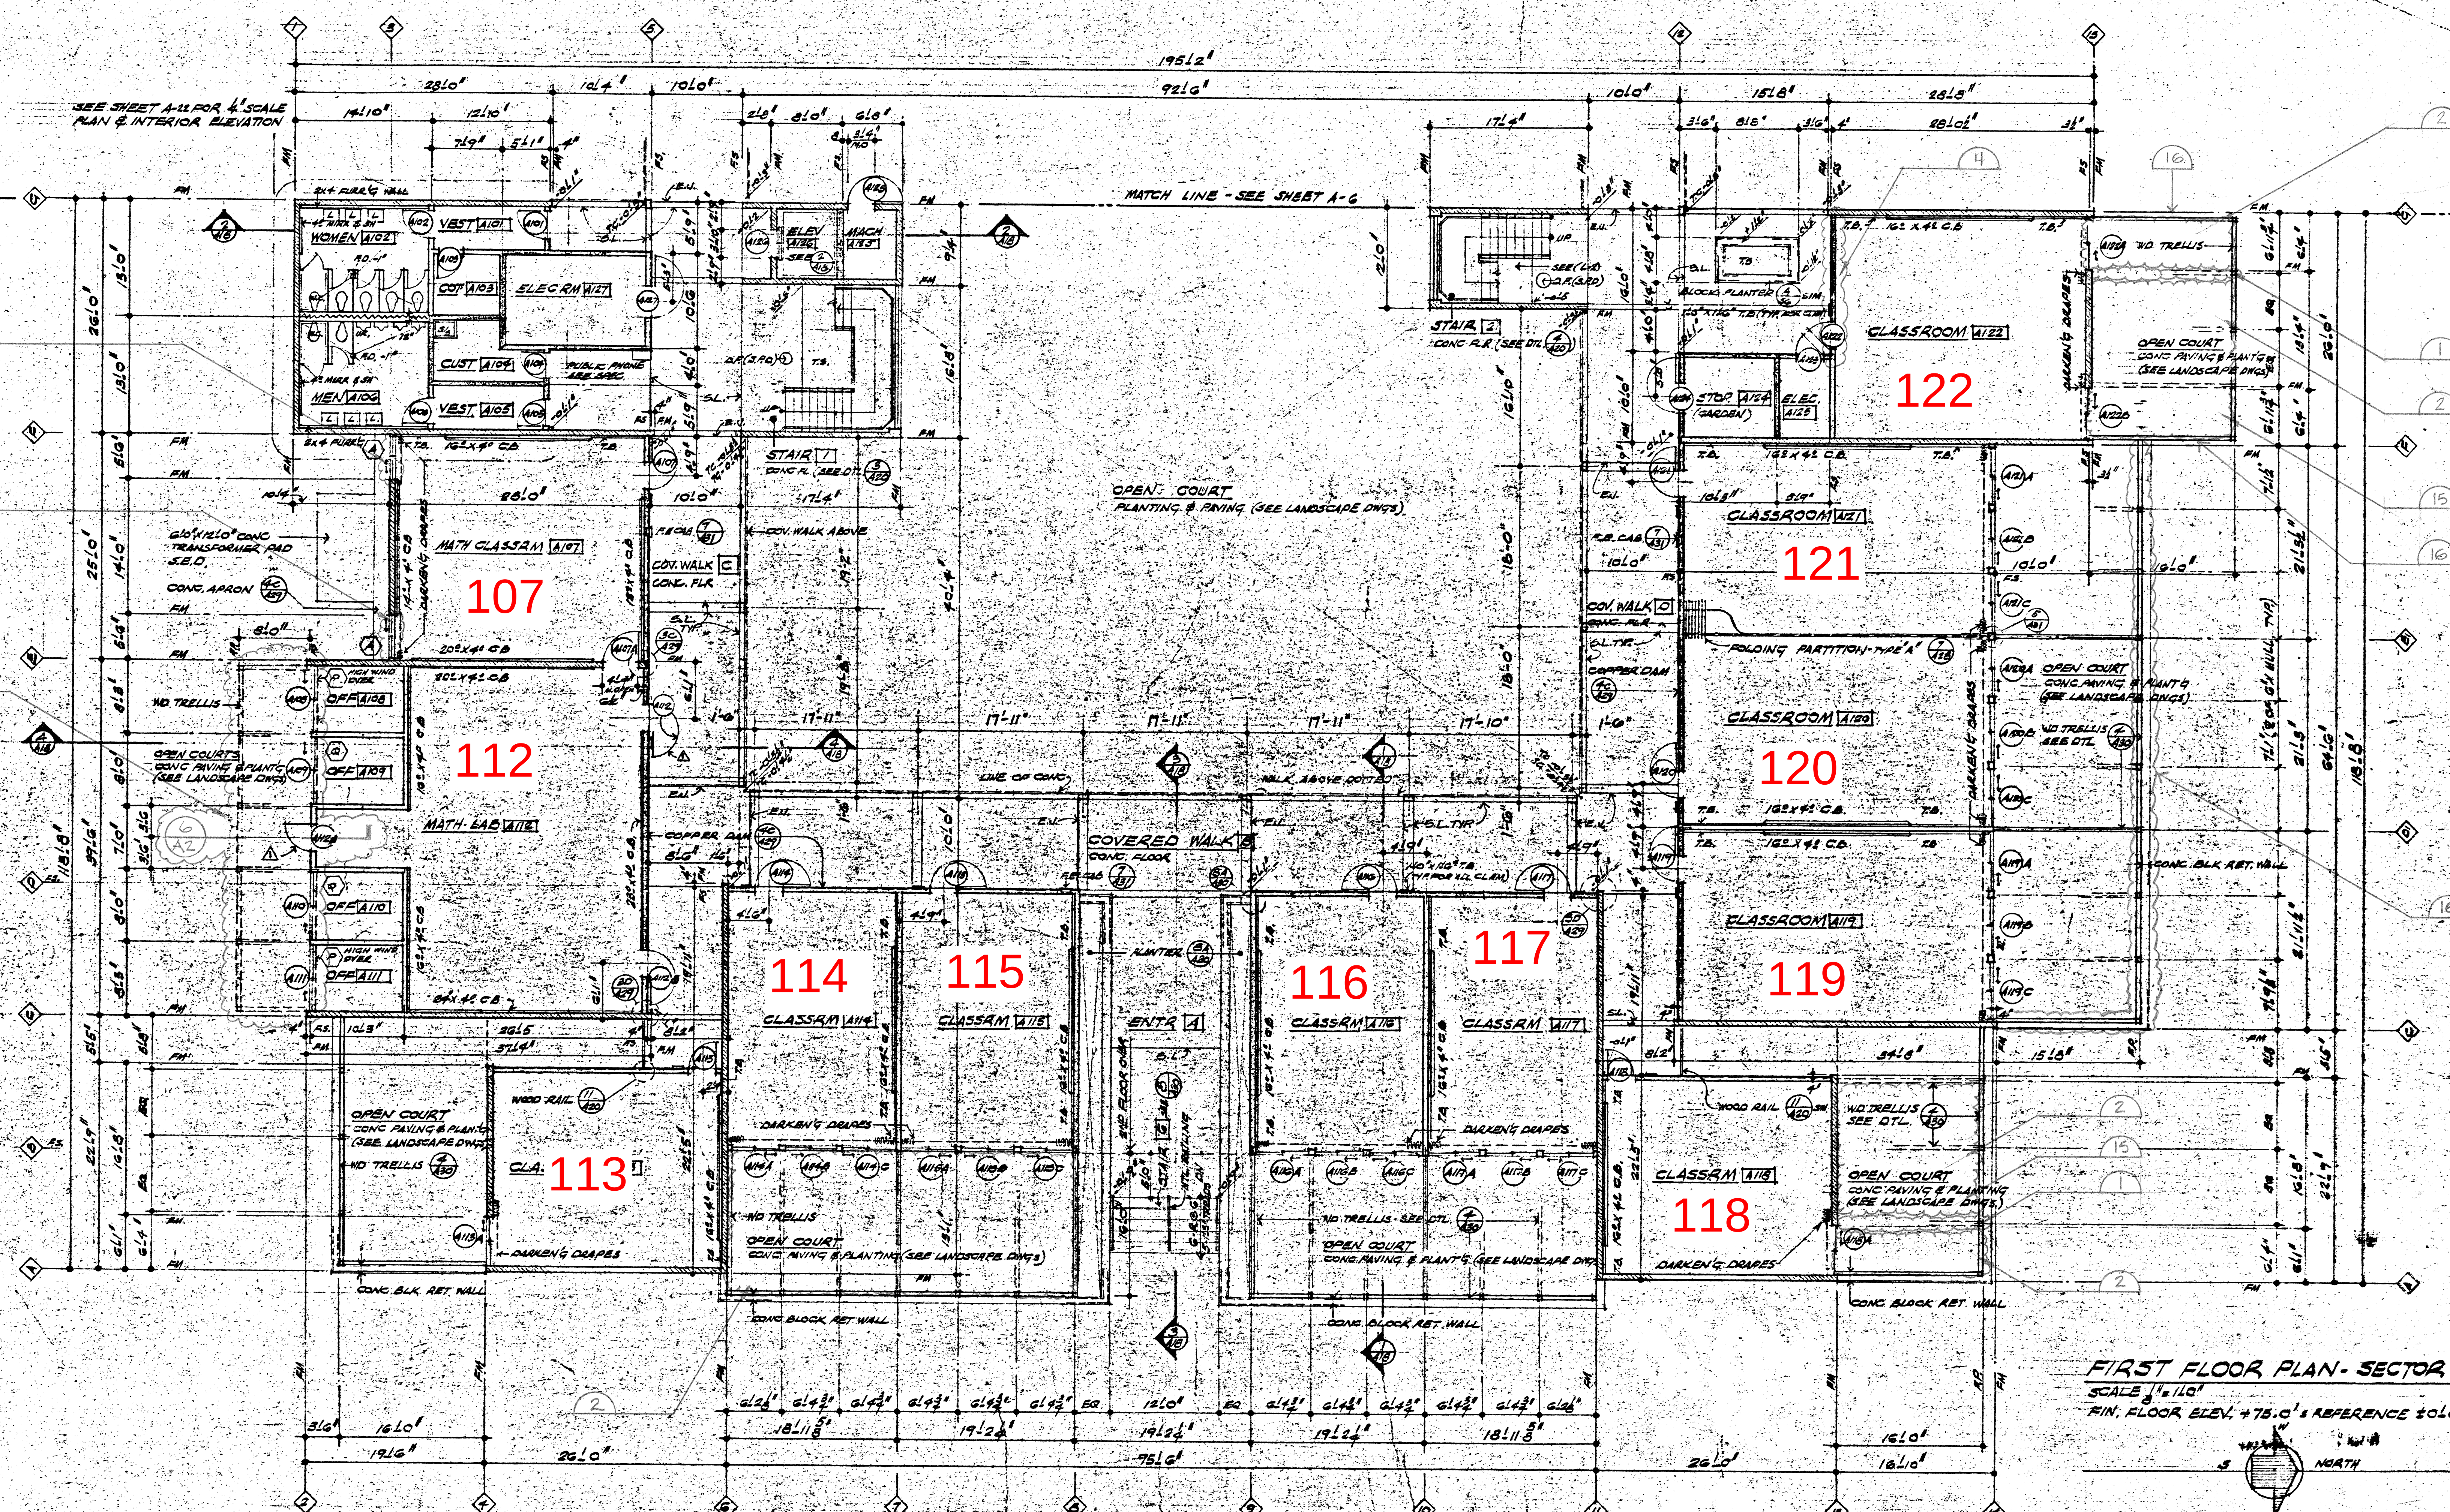

FIRST FLOOR PLAN - SECTOR A
 SCALE 1/8" = 1'-0"
 FIN. FLOOR ELEV. +75.0' ± REFERENCE ±0.0


LEGEND AND SYMBOLS

- 6x6x16 CONCR. BLOCK WALL, UNLESS OTHERWISE NOTED
- TYPICAL 5'-0" WALL, 2x6 @ 16" O.C. UNLESS OTHERWISE NOTED
- SOUND WALL, SEE DETAIL FOR TYPE
- ONE HOUR STUD, 2x6 @ 16" O.C. UNLESS OTHERWISE NOTED
- W/ATC FINISH BOTH SIDES TO UNDERSIDE OF ROOF SHEATHING
- COLUMN LINE
- ROOM NUMBER
- DOOR NUMBER (SEE SHEET A-25)
- WINDOW TYPE (SEE SCHEDULE 20 & 21)
- TYPICAL STD. WALL WITH COPPER CM

- CABINET REFERENCE - PRE-FIN CAB. (SEE SHT. A-25)
- MILL CABINET REFERENCE (SEE SHT. A-25)
- DETAIL REFERENCE - DETAIL NUMBER TOP, SHEET NO. BOTTOM
- EXTERIOR ELEV. REFERENCE SECTION REFERENCE
- INTERIOR ELEVATION REFERENCE FOR EACH ROOM
- ELEV. NUMBERS AS SHOWN SEE GENERAL NOTES FOR SHEET NO.
- DIRECTION FOR SLIDING PANEL FOR SLIDING DOOR & WALL
- FLOOR, RAIL REFERENCE
- E.V. CONC. EXPANSION JOINT
- E.L. CONC. SCORE LINE

GENERAL NOTES

- 1- ALL DIMENSIONS SHOWN ARE TO CENTERLINE OF STUDS, DOORS, OPENINGS, CONC. WALLS, MULLIONS, COLUMNS UNLESS OTHERWISE NOTED.
- 2- FLOOR ELEVATION AT TOP OF CONCRETE SLABS OR CERAMIC TILE FINISH FLOORS IS ELEV. ±0.0' WHERE FLOORS ARE PITCHED TO DRAIN ELEV. ±0.0' IS AT HIGH POINTS OF FINISHED FLOORS.
- 3- SEE SHEET A-21 FOR INTERIOR ELEVATION, UNLESS OTHERWISE NOTED.
- 4- SEE SHEET A-25 FOR ROOM FINISH SCHEDULE.

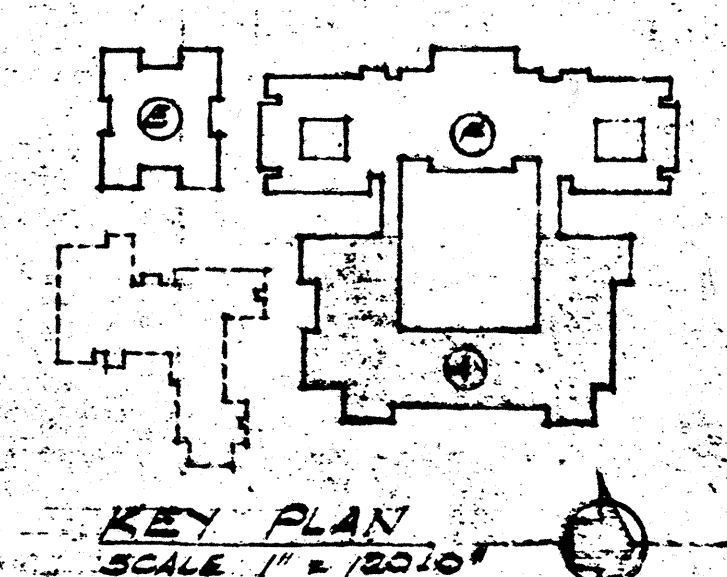

KEY PLAN
 SCALE 1" = 10'-0"

BASE BID NO. 1

LIBERAL ARTS BUILDING

FIRST FLOOR PLAN - SECTOR A
 ACADEMIC ARTS COMPLEX
 DIABLO VALLEY COLLEGE
 PLEASANT HILL, CALIFORNIA

COMETTA AND GIANFICH
 ARCHITECTS
 1111 MAGDONALD AVENUE
 RICHMOND, CALIF. 94801

DATE: 4/26/88
 2515.88

