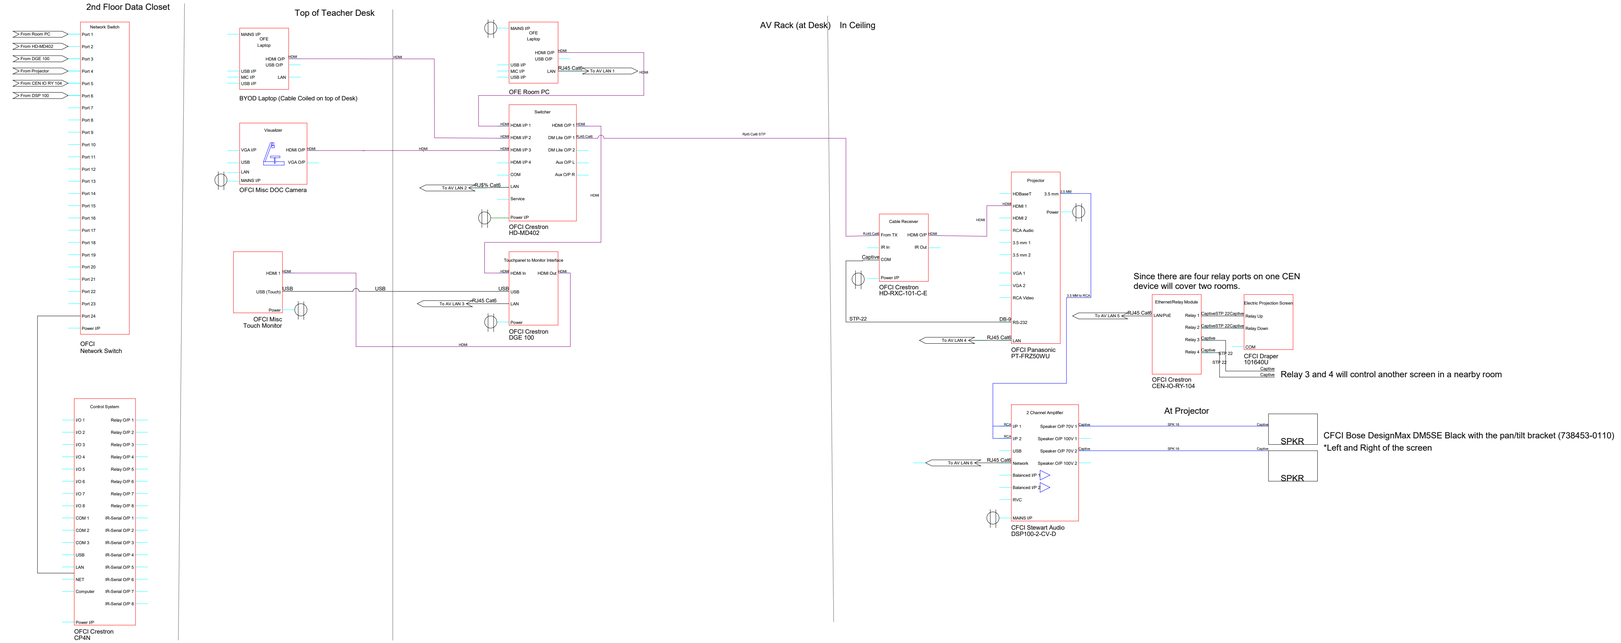

Diablo Valley College New Math Building - Base AV Design

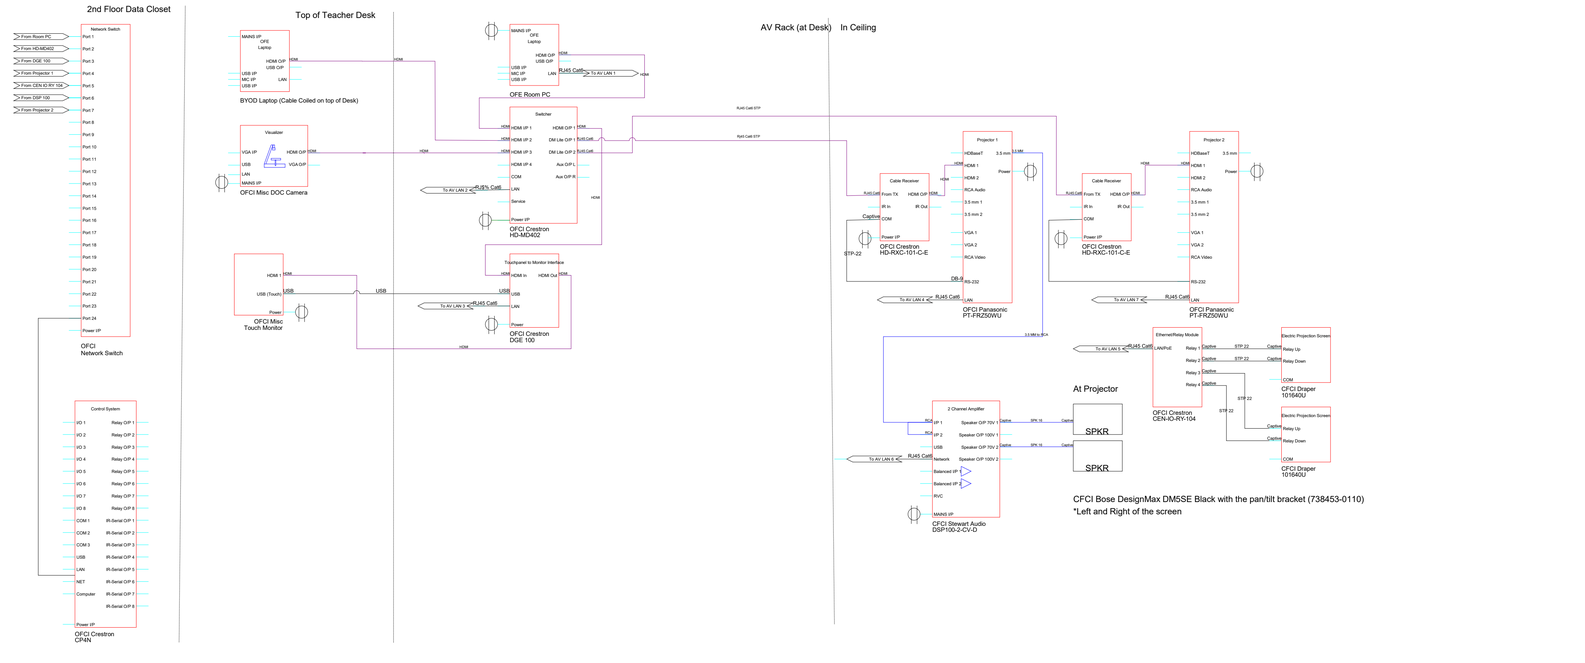

Diablo Valley College New Math Building - Base AV Design (2 Projectors)

Rev	Date	Notes

Symbols Used

Client

Title
D.V.C. Math Bldg AV

ERIC Co LVS
1275 W Main St #635
Ripon, CA 95366

Drawn By:	Scale:	Date:
EJM	NTS	11/8/2023
Issued For:	Bid	
Drawing No:	AV.01	Rev: v1