Steinberg Architects

CLIENT
DIABLO VALLEY COLLEGE
CONTRA COSTA COMMUNITY COLLEGE DISTRICT
321 Golf Club Road
Pleasant Hill, CA 94523

ARCHITECT
Steinberg Architects
98 Battery Street, Suite 300
San Francisco, CA 94111

NOTE: THE "NEW" ACCESSIBLE PATHS MEET ACCESSIBILITY REQUIREMENTS, ALTHOUGH ARE NOT CURRENTLY IDENTIFIED ON CAMPUS DRAWINGS AS AN ACCESSIBLE PATH OF TRAVEL.

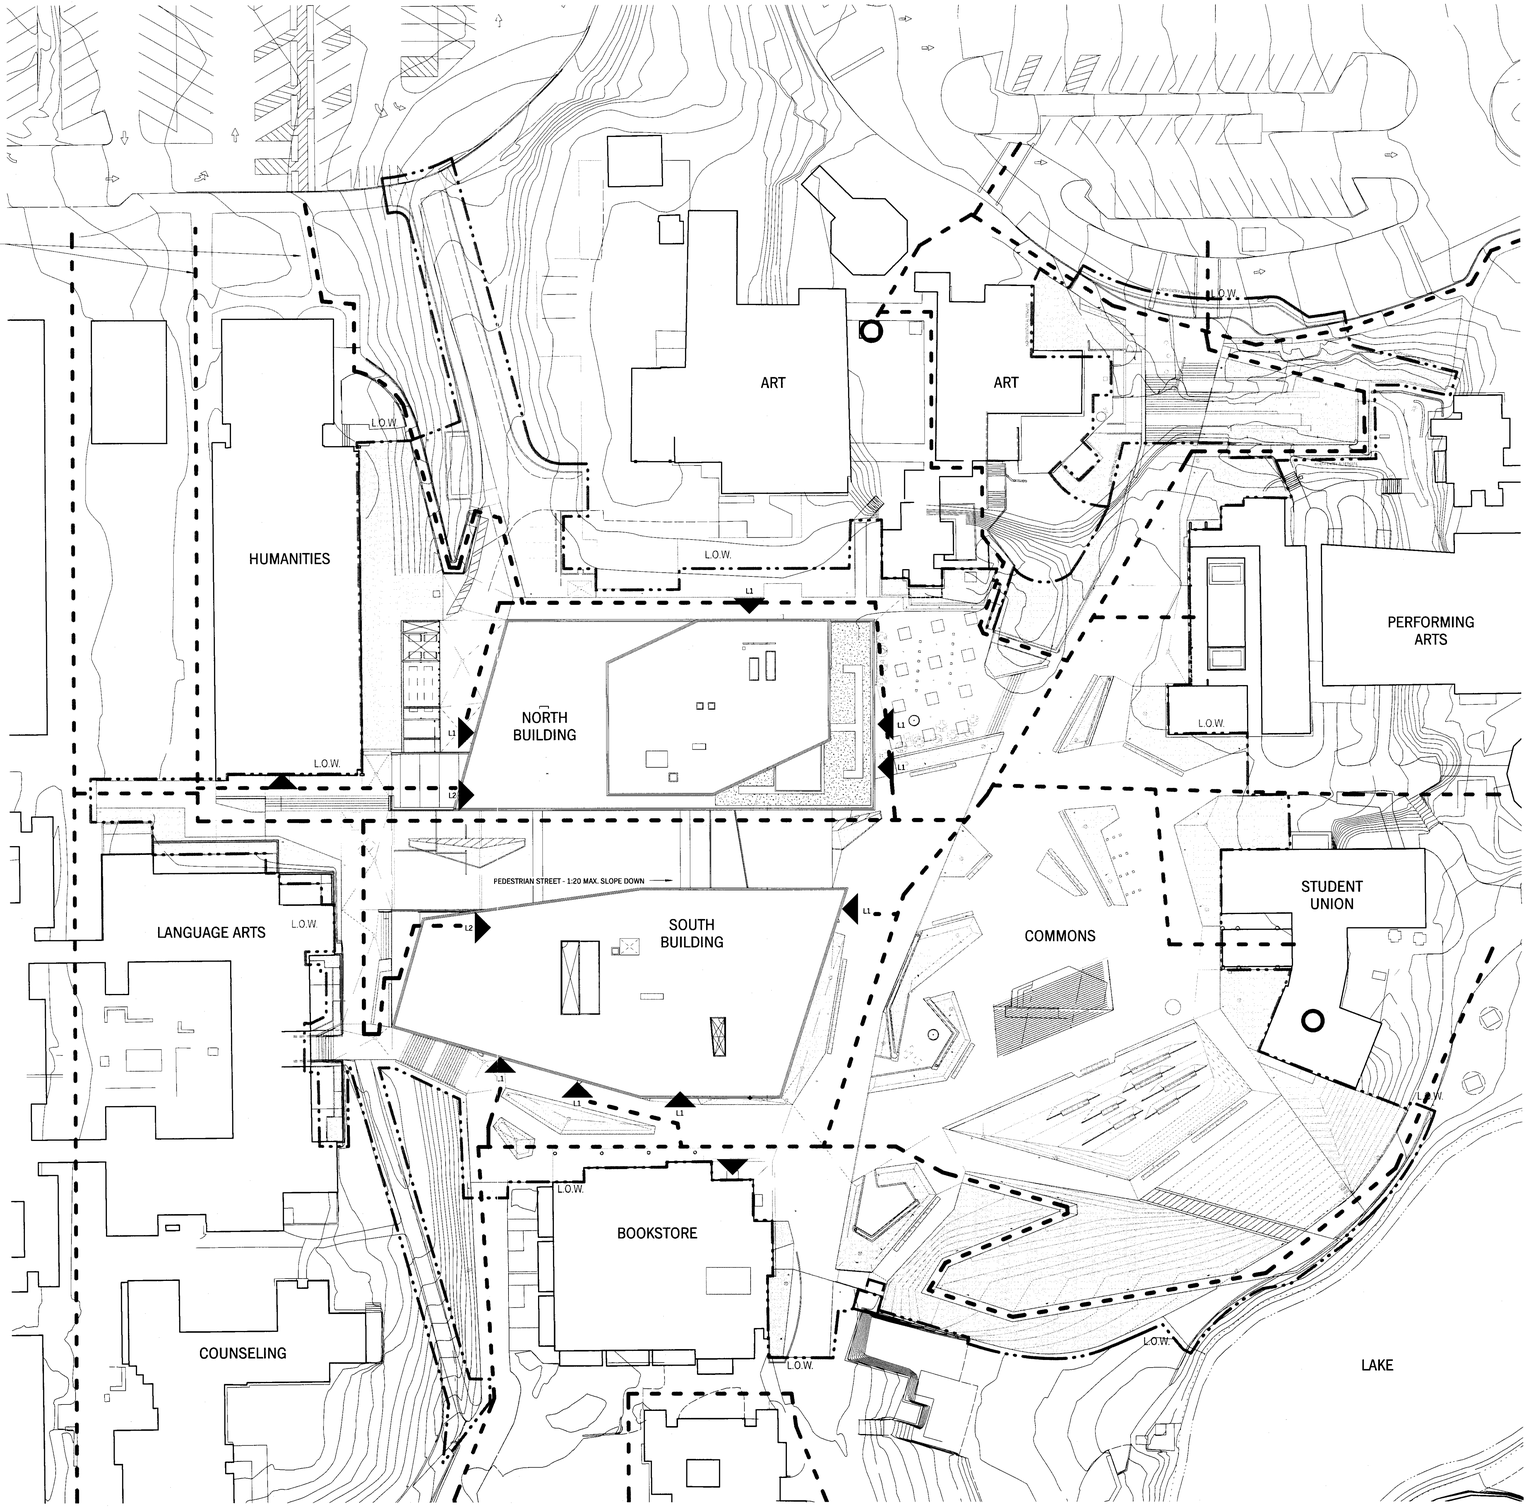

ACCESSIBLE PATH OF TRAVEL SITE PLAN 1

SCALE: 1" = 30'-0"

PARKING

PARKING LOT #	TOTAL # STALLS PROVIDED	# STND. ACCESSIBLE STALLS	# VAN ACCESSIBLE STALLS
7	330	16	4
8	582	4	8
TOTAL PROVIDED:	912	20	12
REQUIRED	-	19	3

LEGEND

- EXISTING ELEVATOR
- EXISTING ACCESSIBLE PATH OF TRAVEL
- PROPOSED ACCESSIBLE PATH OF TRAVEL
- L1 ACCESSIBLE ENTRANCE TO BUILDING - LEVEL OF ENTRY INDICATED ON THE NEW BUILDING
- LIMIT OF WORK

ACCESSIBLE PATH OF TRAVEL INDICATED ON PLAN IS A BARRIER FREE ACCESS PATH WITHOUT ANY ABRUPT LEVEL CHANGES NOT EXCEEDING 1/2" IF BEVELED AT 1:2 MAX SLOPE, OR VERTICAL LEVEL CHANGES NOT EXCEEDING 1/4" MAX AND AT LEAST 48" IN WIDTH. SURFACE IS STABLE, FIRM, AND SLIP RESISTANT. CROSS SLOPE DOES NOT EXCEED 2% AND SLOPE IN THE DIRECTION OF TRAVEL IS LESS THAN 5%, UNLESS OTHERWISE INDICATED. ACCESSIBLE ROUTE OF TRAVEL SHALL BE MAINTAINED FREE OF OVERHANGING OBSTRUCTION TO 80" MINIMUM AND PROTRUDING OBJECTS GREATER THAN 4" PROJECTION FROM WALL AND ABOVE 21" AND LESS THAN 80". ARCHITECT SHALL VERIFY THAT THERE ARE NO BARRIERS IN THE ROUTE OF TRAVEL.

LICENSED ARCHITECT WILLIAM L. STEINBERG C10217 REN. 7.31.11 STATE OF CALIFORNIA

IDENTIFICATION STAMP
DIV. OF THE STATE ARCHITECT
OFFICE OF REGULATION SERVICES
DSA # 01-111139
FILE NO.: 7-C1
AC DS FLS SS
DATE NOV 2 2 2010

REV	DATE	ISSUE
3	11.02.10	DSA BACKCHECK
2	07.22.10	CC HEALTH DEPARTMENT SUBMITTAL
1	07.01.10	DSA SUBMITTAL

N

DIABLO VALLEY COLLEGE

STUDENT SERVICES, CULINARY ARTS, FOOD SERVICES & COMMONS

DSA BACKCHECK

SITE ACCESSIBLE PATH OF TRAVEL PLAN

PROJECT #: D-611
DATE: 11.2.2010
SCALE: As indicated

A0.05

Copyright 2008 Steinberg Architects All Rights Reserved - These Plans and/or Specifications are intended for the sole benefit of Steinberg Architects' client and may not be used, reused, copied or reproduced in any form without the express written consent of Steinberg Architects. 11/13/2010 6:12:50 PM C:\mhd_local\CAD\BUILDING.dwg